NORTH

FISHING PIER

MARSHES OF BROAD CREEK

HIGH TIDE

LOW TIDE

HIGH TIDE

+9.

+15.

+9.

+10.

10.+

OVERLOOK

OVERLOOK

PLAZA

PALMETTO DUNES RESORT
CHANNEL INLET

LOW TIDE

TREEHOUSE &
TREE CANOPY
WALK

EAST BOUND WILLIAM HILTON PARKWAY

Section A - A

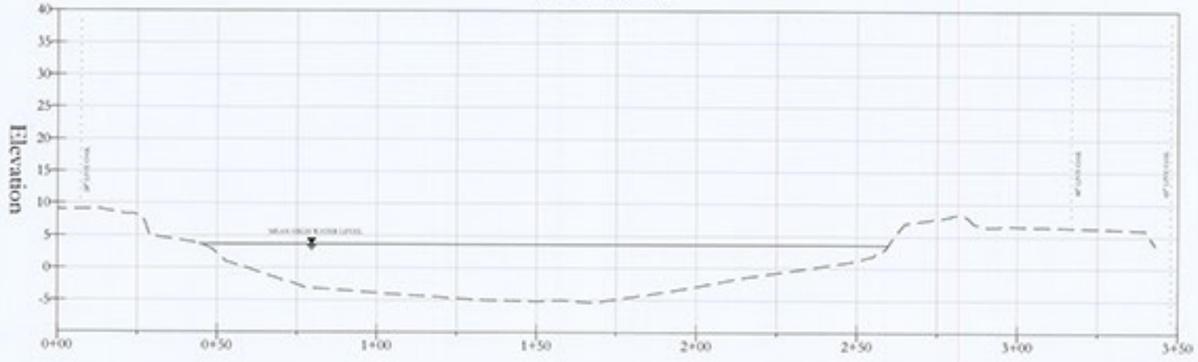

Station

0 10 20 40 60 80
HORIZONTAL SCALE: 1"=20'

TOWN OF HILTON HEAD ISLAND
Community Development Department
One Town Center Court
Hilton Head Island, South Carolina
PH (843) 341-4600 / FAX (843) 842-8908

USE
DESIGN CHARETTE

REVISIONS

NOTES

PLAN AND PROFILE FOR CHAPLIN LINEAR PARK PEDESTRIAN BRIDGE

DESIGNED BY:	JR
CHECKED BY:	TOHH
DRAWN BY:	BDM
DATE:	10/22/12
SCALE	1"=30'
PROJECT NO.	–

1 OF 2