Phasing Plan Legend

Phase 1
- New Pool Toilet and Pool Storage Facilities
- New Employee Toilets at Existing Gym

Phase 2
- Renovation of Group Toilets at Existing Gym

Phase 3
- Construction of New Gymnasium Building
- Construction of Parking Lots #2 and #3
- Construction of Additional Parking at Front of Exist. Gym
- (3) New Outdoor Basketball Courts
- New Play Area with Open Air Structure
- ROTC Drill Pad

Phase 4
- Renovation of Office Area at Existing Gymnasium
- Renovation of Classroom Area at Existing Gymnasium
- Replacement of Gym Floor and Bleachers at Existing Gym

Phase 5
- New Pool Dome Enclosure at Existing Pool
- Refurbish Pool and Pool Deck Area

Phase 6
- New Lighting at Play Field

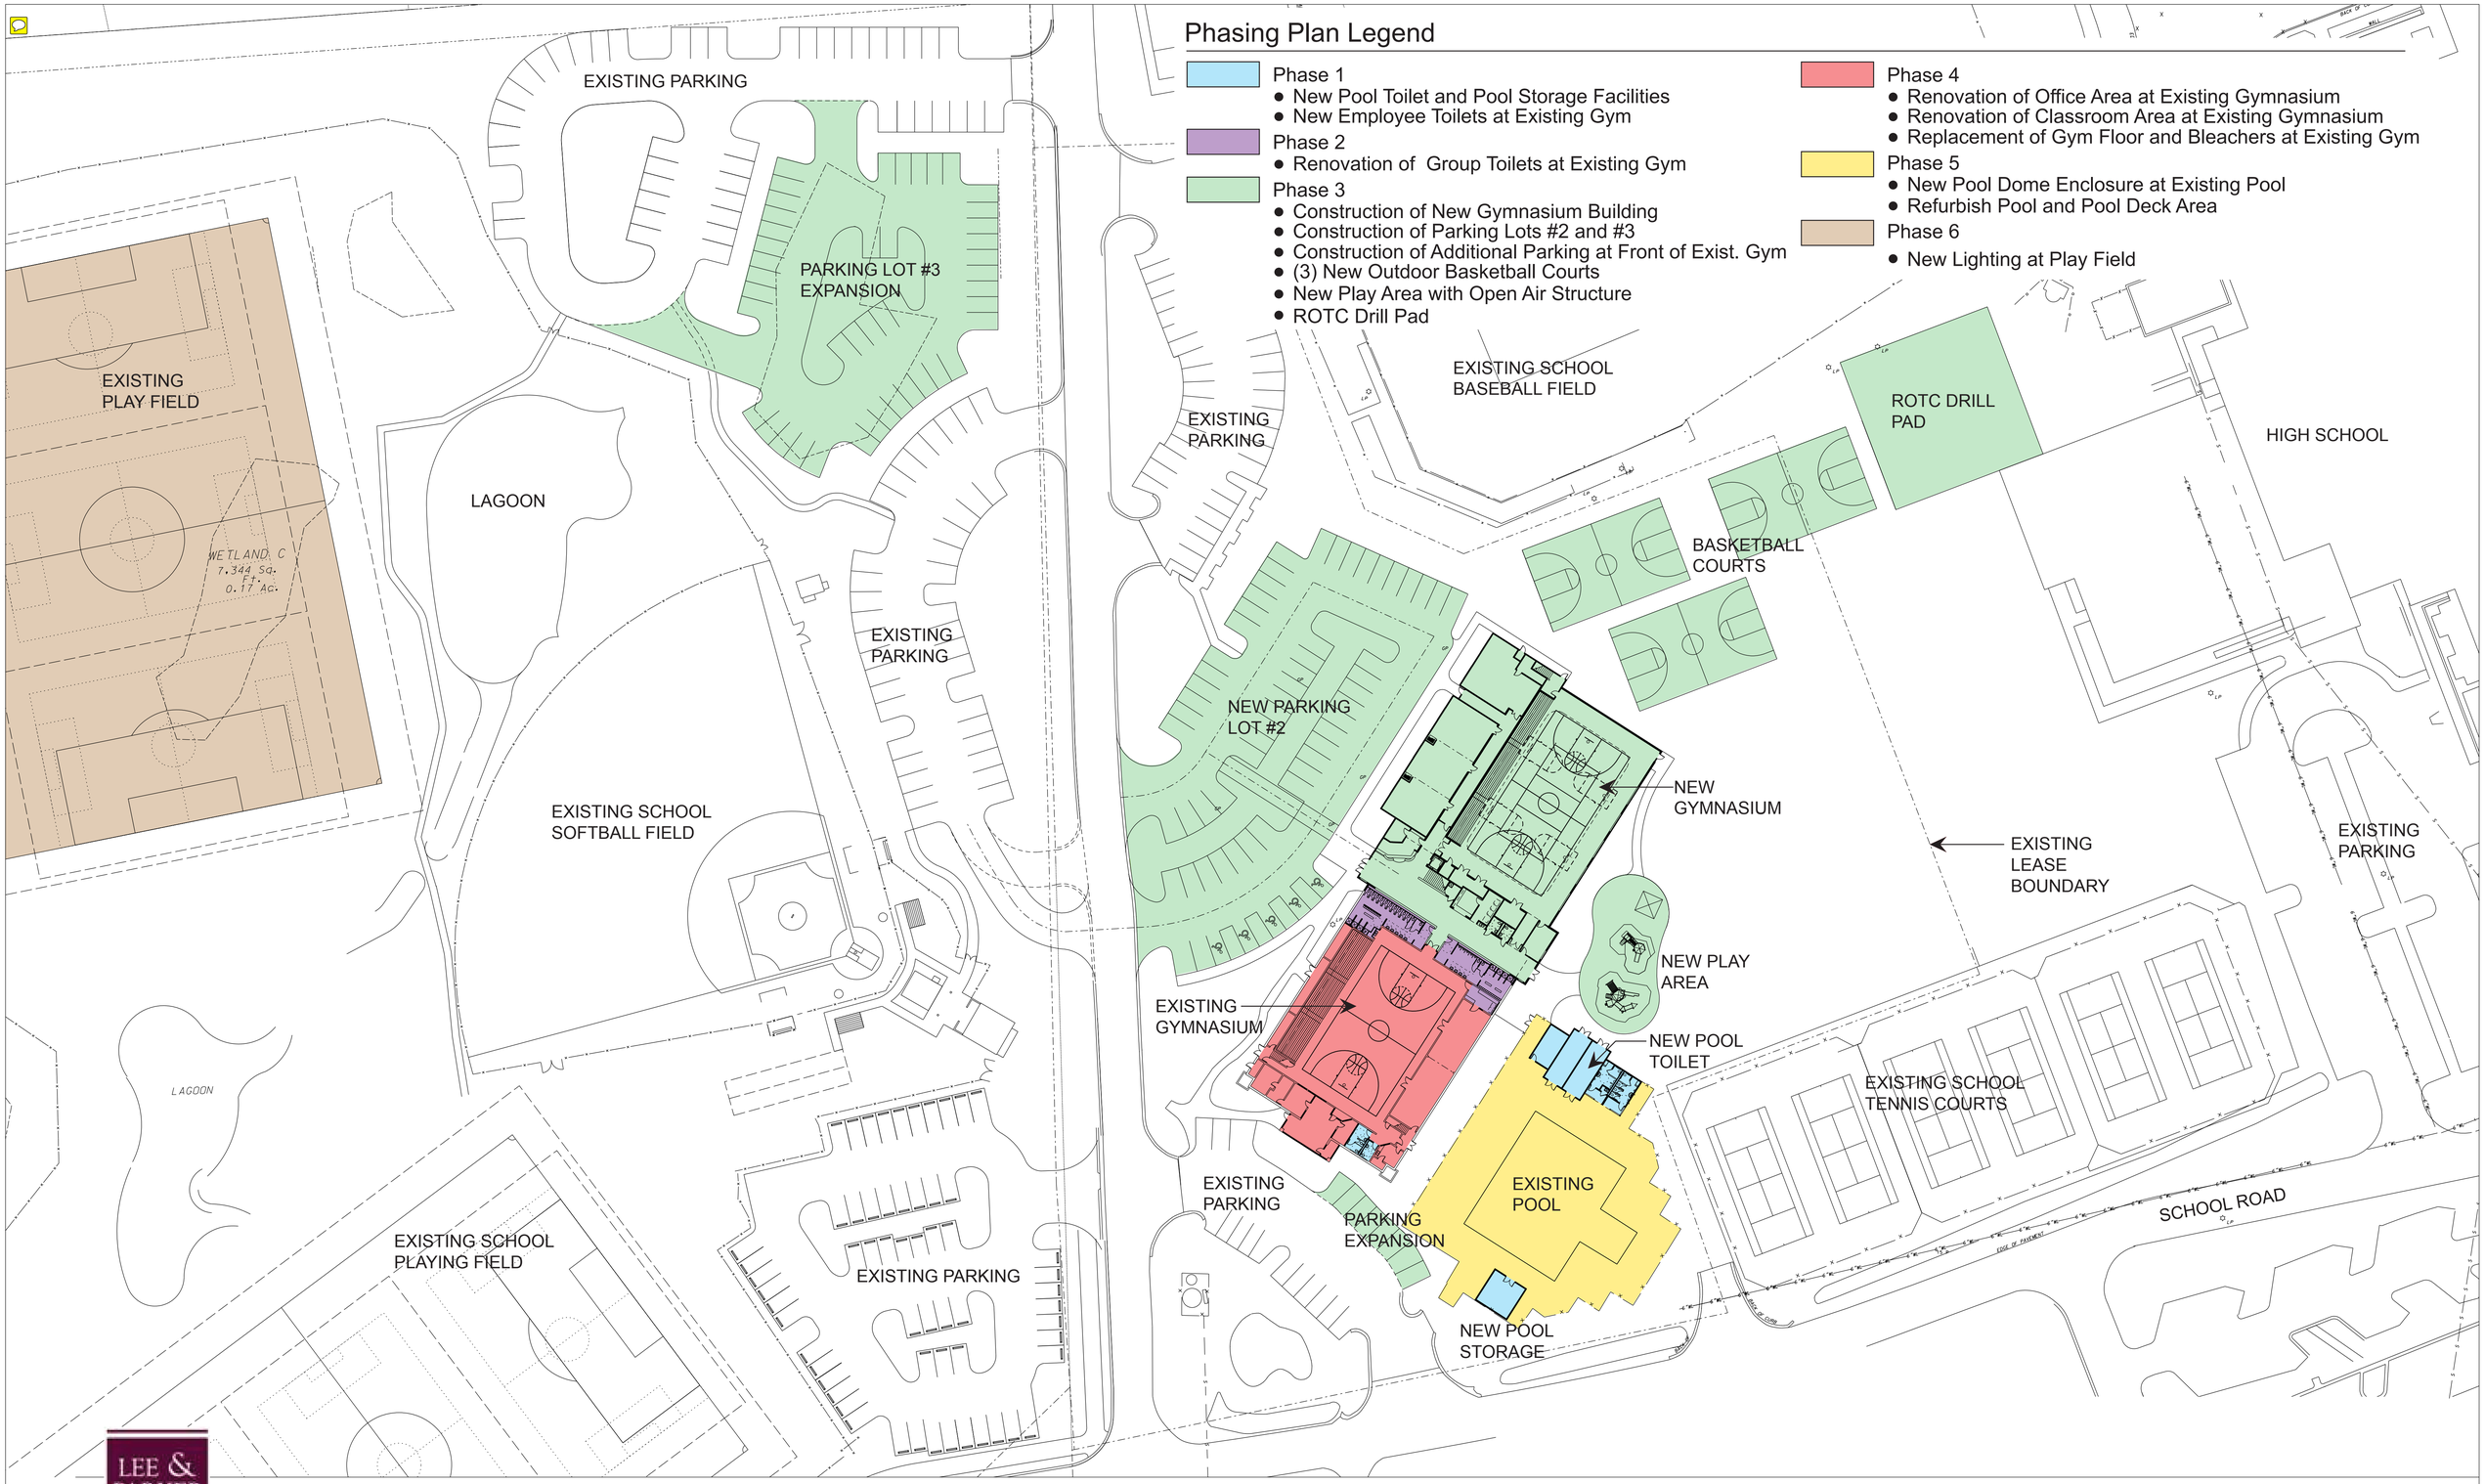

LEE & PARKER architects

FWA Group

Island Recreation Center

Proposed Expansion - Site / Phasing Plan — October 18, 2013

NORTH ARROW

0' 20' 40' 80' 120' 160'

GRAPHIC SCALE