THIS DOCUMENT AND ALL REPRODUCIBLE COPIES OF THIS DOCUMENT ARE THE PROPERTY OF WARD EDWARDS, INC. REPRODUCTION OR ALTERATIONS OF THIS DRAWING WITHOUT THE WRITTEN CONSENT OF WARD EDWARDS, INC., IS NOT PERMITTED.

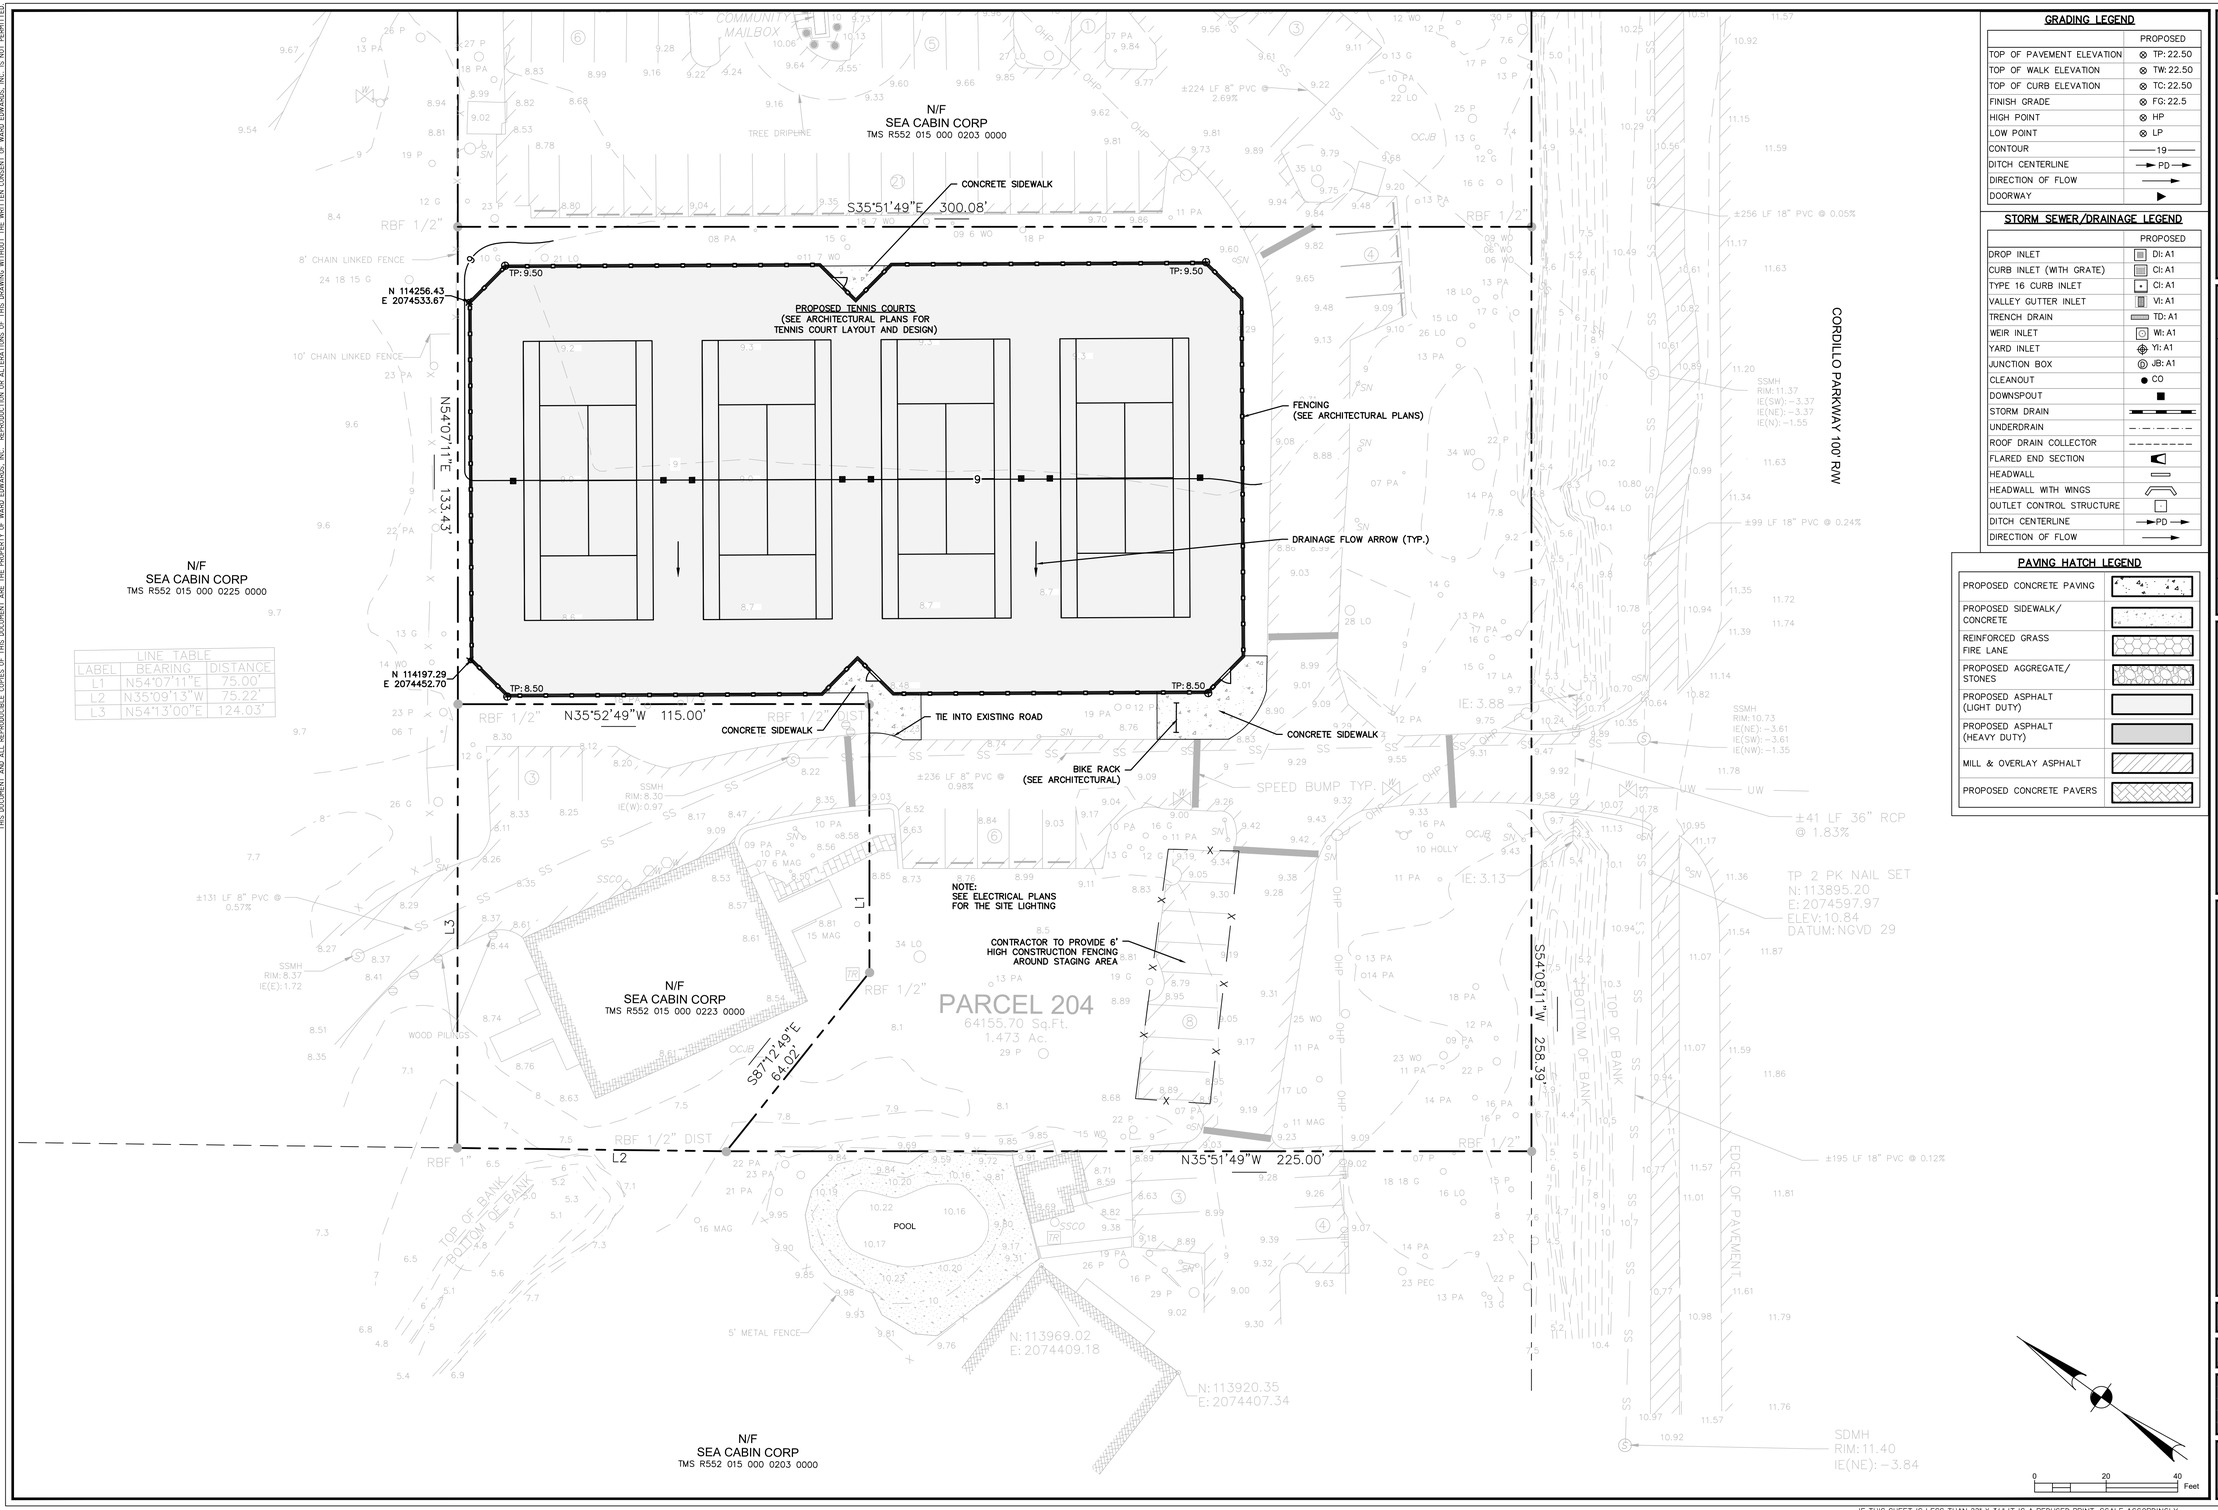

LINE TABLE		
LABEL	BEARING	DISTANCE
L1	N54°07'11"E	75.00'
L2	N35°09'13"W	75.22'
L3	N54°13'00"E	124.03'

GRADING LEGEND

	PROPOSED
TOP OF PAVEMENT ELEVATION	TP: 22.50
TOP OF WALK ELEVATION	TW: 22.50
TOP OF CURB ELEVATION	TC: 22.50
FINISH GRADE	FG: 22.5
HIGH POINT	HP
LOW POINT	LP
CONTOUR	19
DITCH CENTERLINE	PD
DIRECTION OF FLOW	
DOORWAY	

STORM SEWER/DRAINAGE LEGEND

	PROPOSED
DROP INLET	DI: A1
CURB INLET (WITH GRATE)	CI: A1
TYPE 16 CURB INLET	CI: A1
VALLEY GUTTER INLET	VI: A1
TRENCH DRAIN	TD: A1
WEIR INLET	WI: A1
YARD INLET	YI: A1
JUNCTION BOX	JB: A1
CLEANOUT	CO
DOWNSPOUT	
STORM DRAIN	
UNDERDRAIN	
ROOF DRAIN COLLECTOR	
FLARED END SECTION	
HEADWALL	
HEADWALL WITH WINGS	
OUTLET CONTROL STRUCTURE	
DITCH CENTERLINE	PD
DIRECTION OF FLOW	

PAVING HATCH LEGEND

PROPOSED CONCRETE PAVING	
PROPOSED SIDEWALK/ CONCRETE	
REINFORCED GRASS FIRE LANE	
PROPOSED AGGREGATE/ STONES	
PROPOSED ASPHALT (LIGHT DUTY)	
PROPOSED ASPHALT (HEAVY DUTY)	
MILL & OVERLAY ASPHALT	
PROPOSED CONCRETE PAVERS	

SOUTH CAROLINA PROFESSIONAL ENGINEER LICENSED No. 31670 10/8/18

SOUTH CAROLINA WARD EDWARDS, INC. No. C00152 CERTIFICATE OF AUTHORIZATION

NO.	DESCRIPTION	DATE
7		
6		
5		
4		
3		
2		
1	PLAN REVISIONS	

Ward Edwards
ENGINEERING
P.O. BOX 381, BLUFFTON, SOUTH CAROLINA 29910
PH (843) 837-5250 / FAX (843) 837-2558
WWW.WARDEDWARDS.COM

CORDILLO TENNIS COURTS REMOVAL AND REPLACEMENT
TOWN OF HILTON HEAD, SOUTH CAROLINA

FWA GROUP
TOWN OF HILTON HEAD ISLAND, SOUTH CAROLINA

SITE LAYOUT, GRADING & PAVING PLAN

VERTICAL DATUM:
NVGD29

☐ NOT FOR CONSTRUCTION
☑ RELEASED FOR CONSTRUCTION

PROJECT #:	180238
DATE:	10/08/18
DESIGNED BY:	ELH
CHECKED BY:	HED
SCALE:	1"=20'

SHEET
C401

IF THIS SHEET IS LESS THAN 22" X 34" IT IS A REDUCED PRINT, SCALE ACCORDINGLY