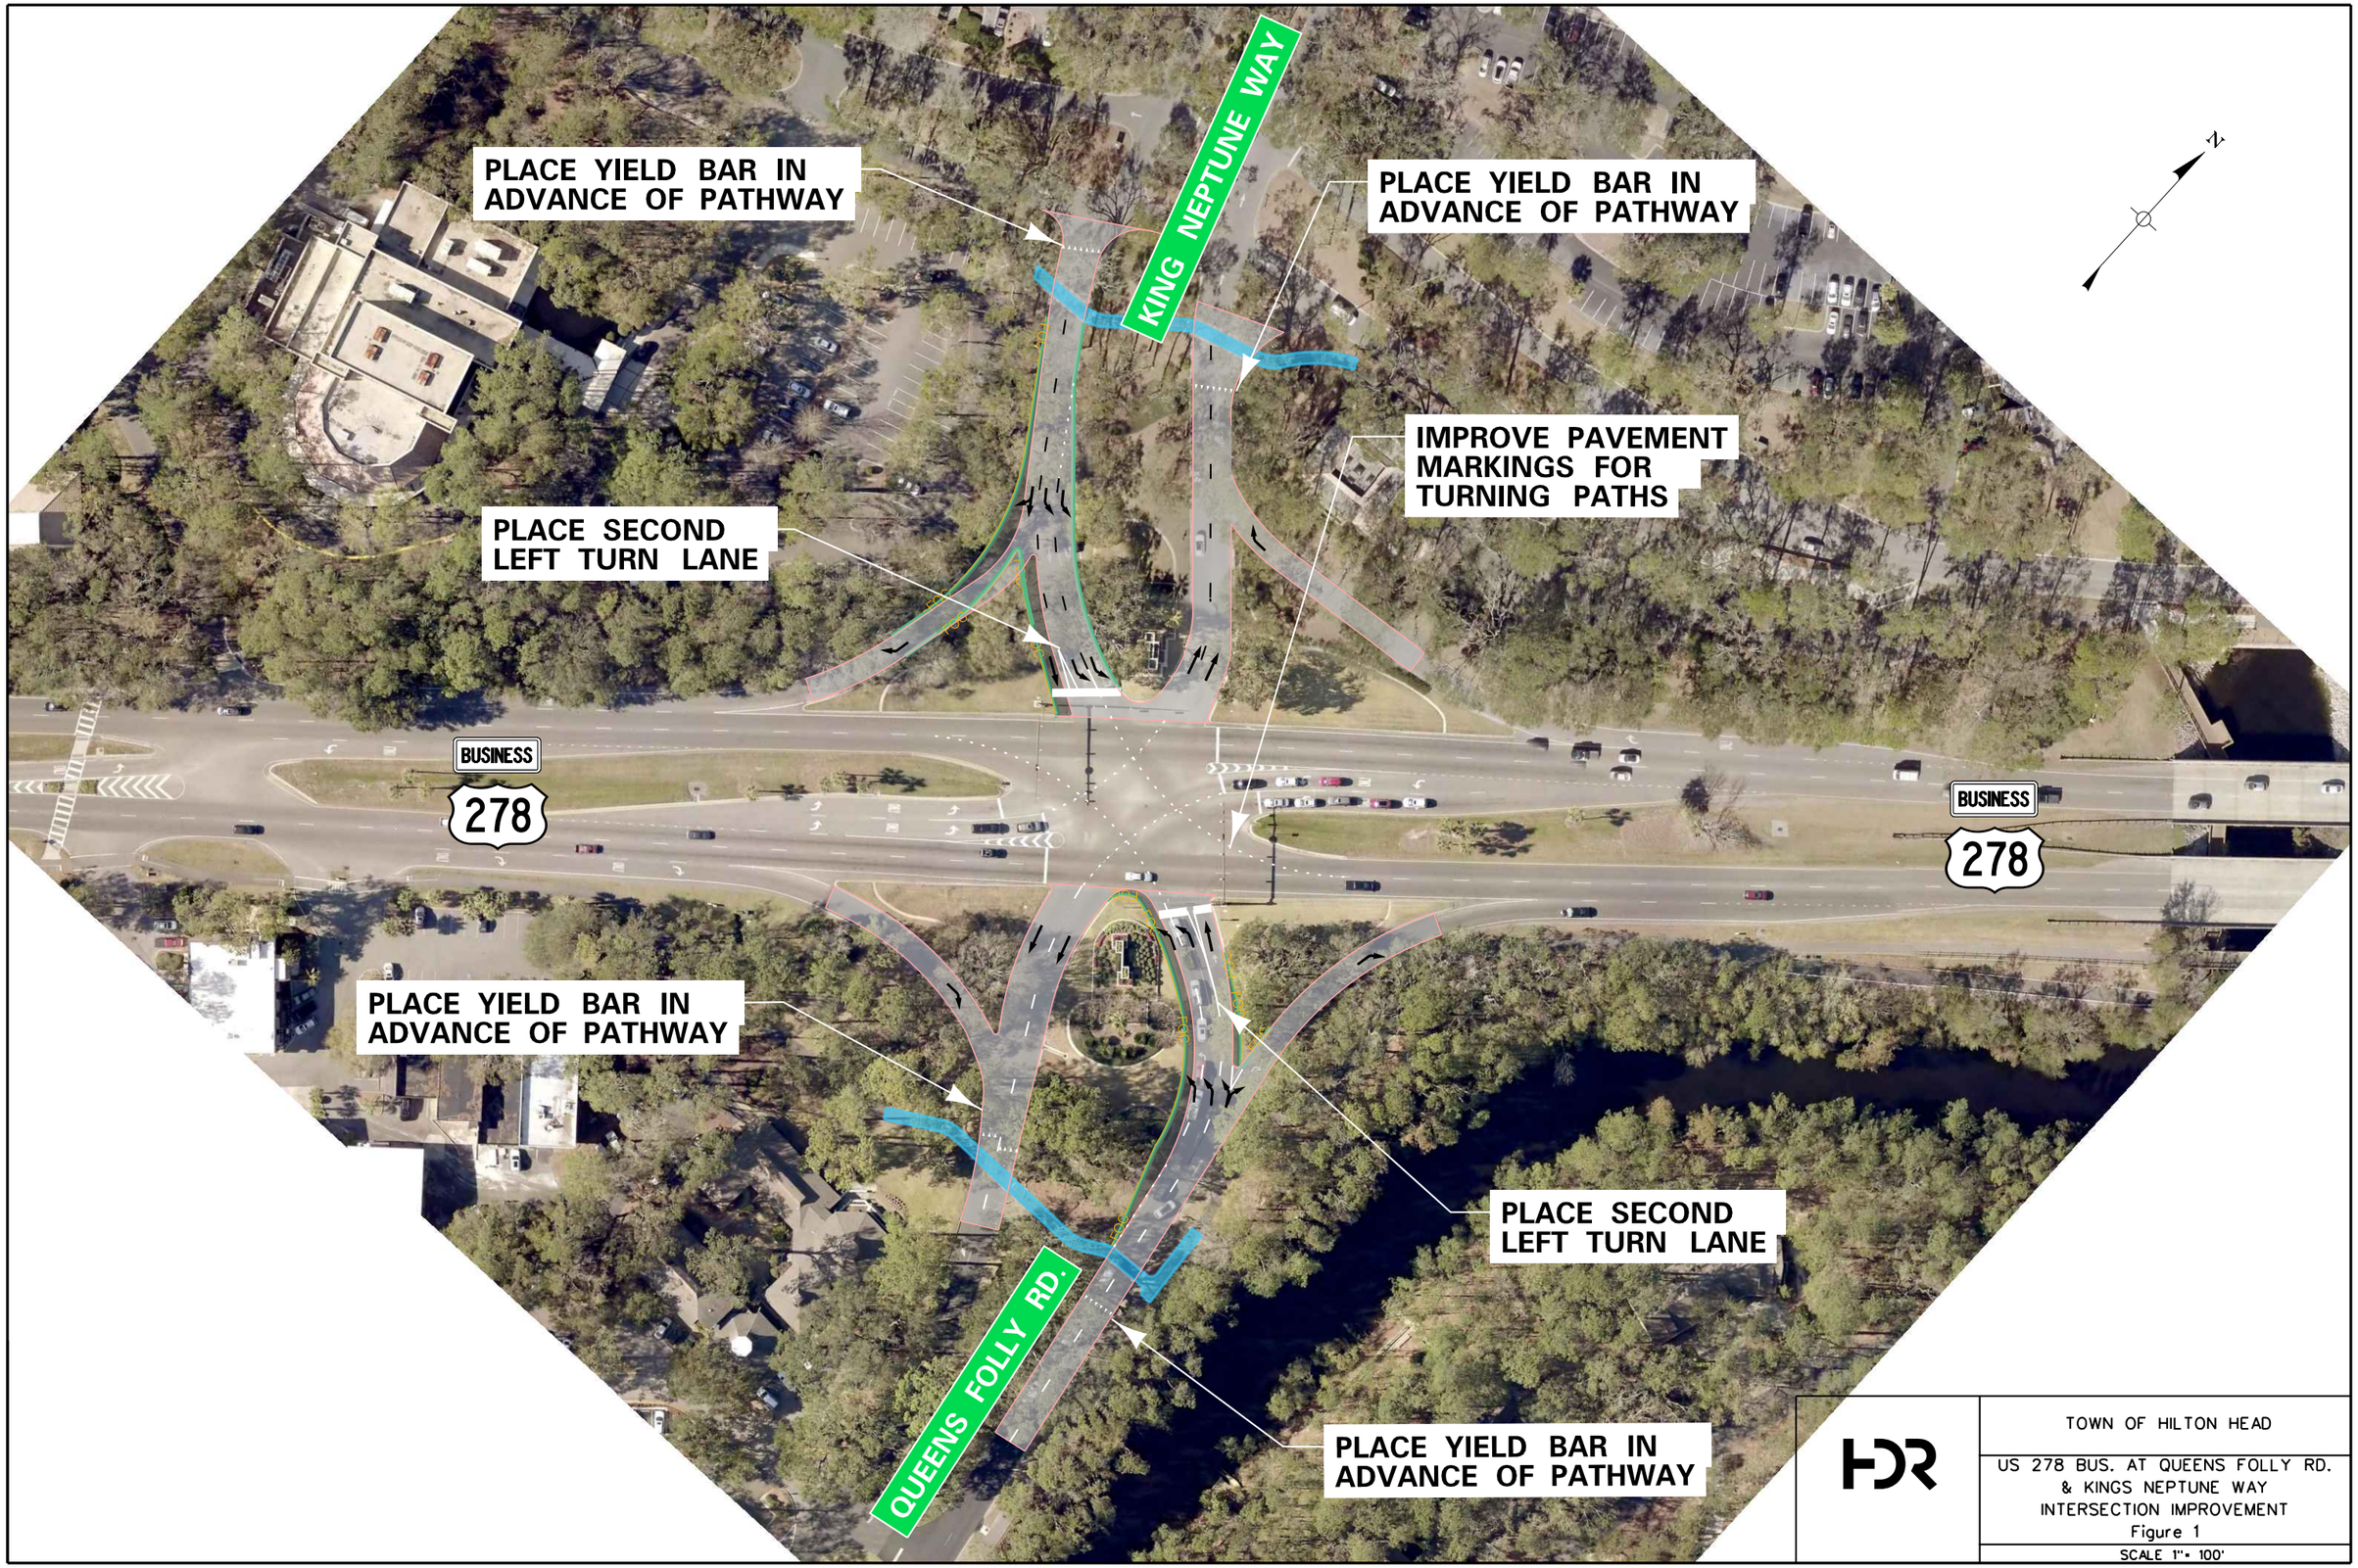
PLACE YIELD BAR IN ADVANCE OF PATHWAY
KING NEPTUNE WAY
PLACE YIELD BAR IN ADVANCE OF PATHWAY
IMPROVE PAVEMENT MARKINGS FOR TURNING PATHS
PLACE SECOND LEFT TURN LANE
BUSINESS
278
BUSINESS
278
PLACE YIELD BAR IN ADVANCE OF PATHWAY
PLACE SECOND LEFT TURN LANE
QUEENS FOLLY RD.
PLACE YIELD BAR IN ADVANCE OF PATHWAY
N
HDR
TOWN OF HILTON HEAD
US 278 BUS. AT QUEENS FOLLY RD. & KINGS NEPTUNE WAY INTERSECTION IMPROVEMENT
Figure 1
SCALE 1"= 100'