US 278 CORRIDOR IMPROVEMENTS

REASONABLE ALTERNATIVE 4

SCDOT South Carolina Department of Transportation

US 278 Beaufort County

Map Legend

- PROPOSED R/W
- EXISTING R/W
- EXISTING ROADWAY
- ROADWAY REMOVAL
- PROPOSED ROADWAY
- PROPOSED ALIGNMENT
- PROPERTY LINE
- LIMITS OF CONSTRUCTION
- RAISED MEDIAN
- GRASS MEDIAN
- SIDEWALK
- BRIDGE EXISTING
- EXISTING BRIDGE REMOVAL
- BRIDGE PROPOSED
- HISTORICAL PROPERTY
- EXISTING SIGNALED INTERSECTION

200 0 200 400
SCALE IN FEET

Contact Information

Craig Winn, P.E.
South Carolina Dept. of Transportation
955 Park Street
Columbia SC 29201

Questions/comments may be sent to:
winnc@scdot.org

U.S. Department of Transportation Federal Highway Administration

Disclaimer

The content of this display is not to be used for any type of construction, maintenance, or acquisition of right of way.

US 278 CORRIDOR IMPROVEMENTS Bailey's Gift Fire & Community Transportation Center

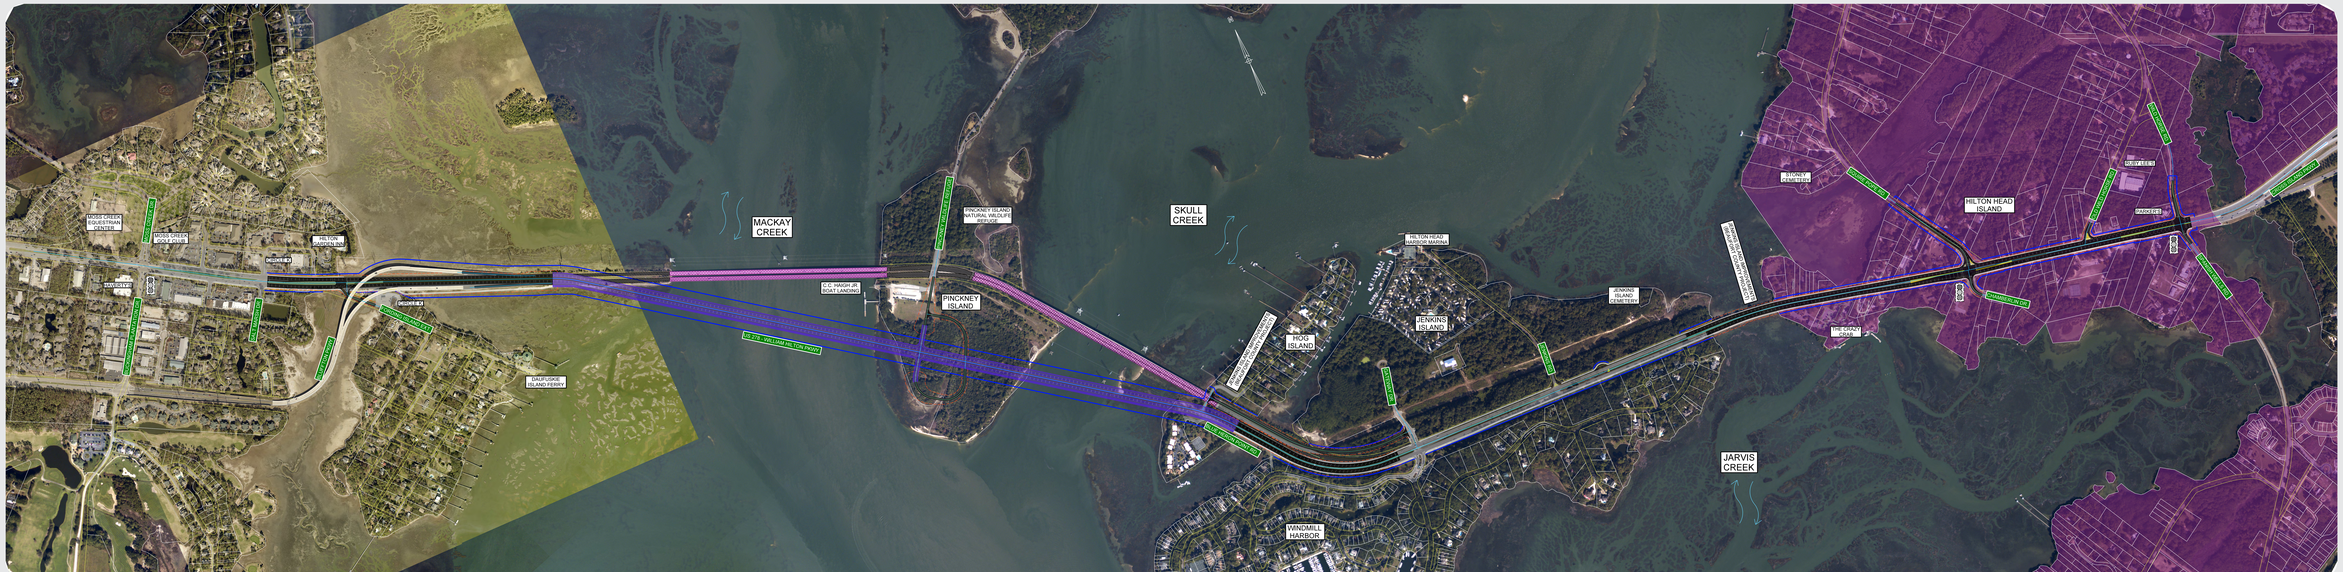

September 19, 2019