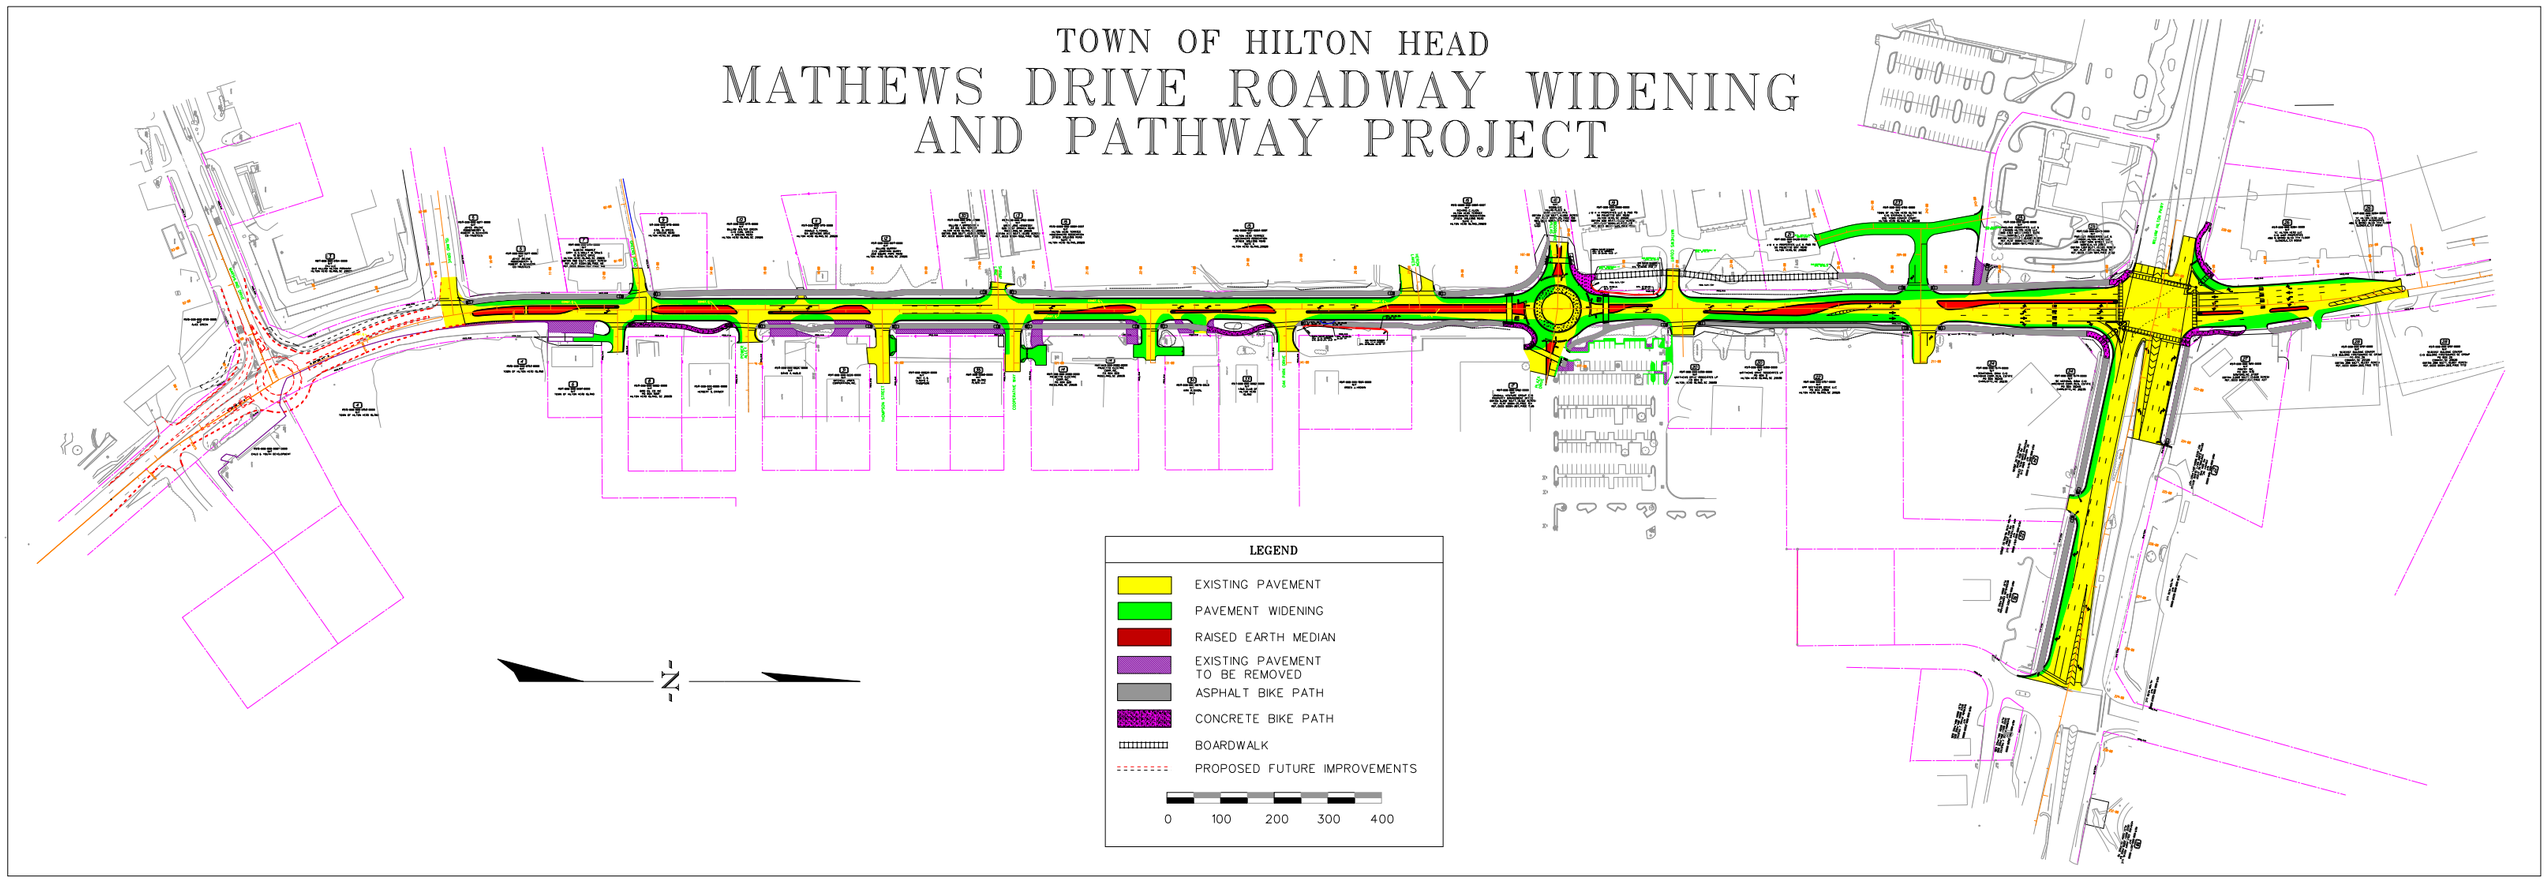TOWN OF HILTON HEAD
MATHEWS DRIVE ROADWAY WIDENING AND PATHWAY PROJECT